Printed from Internet for on 3/17/2015

MAY 9 11 21 AM '89

19467

PLAT OF LAND OF ANTONIO M. & ISABEL MORGADO IN HAMPTON FALLS, N.H.

STOCKTON SERVICES
HAMPTON, N.H.

SCALE: 1" = 50' APRIL 1989

0 25 50 100 150 200 FEET
0 10 20 30 50 METERS

I CERTIFY THAT THIS SURVEY PLAT SHOWS THE PROPERTY LINES THAT ARE THE LINES OF EXISTING OWNERSHIPS AND THAT THE LINES OF STREETS AND WAYS SHOWN ARE THOSE OF PUBLIC OR PRIVATE STREETS OR WAYS ALREADY ESTABLISHED AND THAT NO NEW LINES FOR DIVISION OF EXISTING OWNERSHIP OR FOR NEW WAYS ARE SHOWN.

4/12/89

STATE OF NEW HAMPSHIRE No. 752 ANNE W. BIALOBRZESKI LICENSED LAND SURVEYOR

Anne W. Bialobrzeski
SIGNATURE

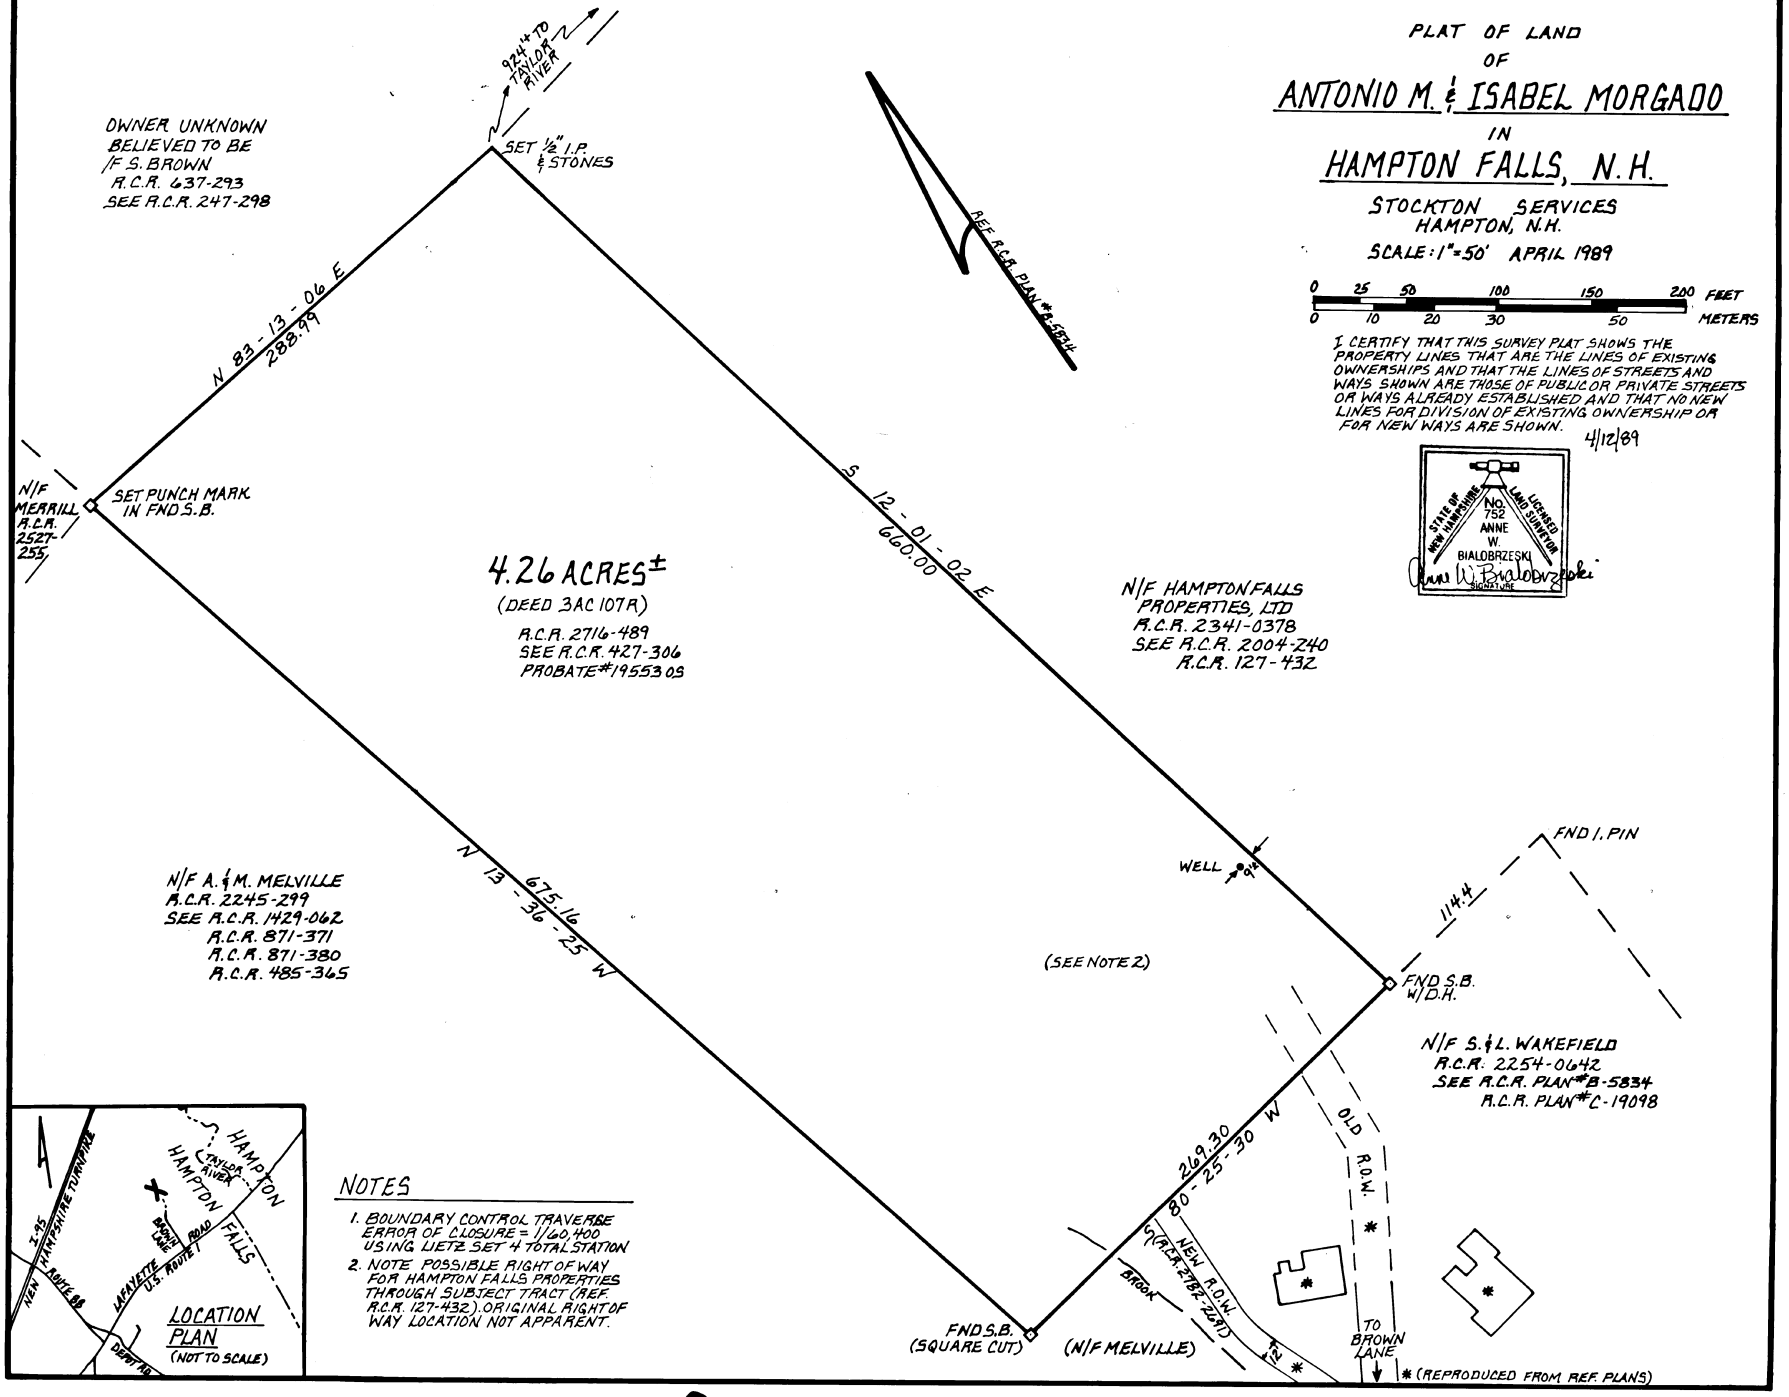

NOTES

1. BOUNDARY CONTROL TRAVERSE ERROR OF CLOSURE = 1/60,400 USING LIETZ SET 4 TOTAL STATION
2. NOTE POSSIBLE RIGHT OF WAY FOR HAMPTON FALLS PROPERTIES THROUGH SUBJECT TRACT (REF. R.C.R. 127-432). ORIGINAL RIGHT OF WAY LOCATION NOT APPARENT.

C-19325

110